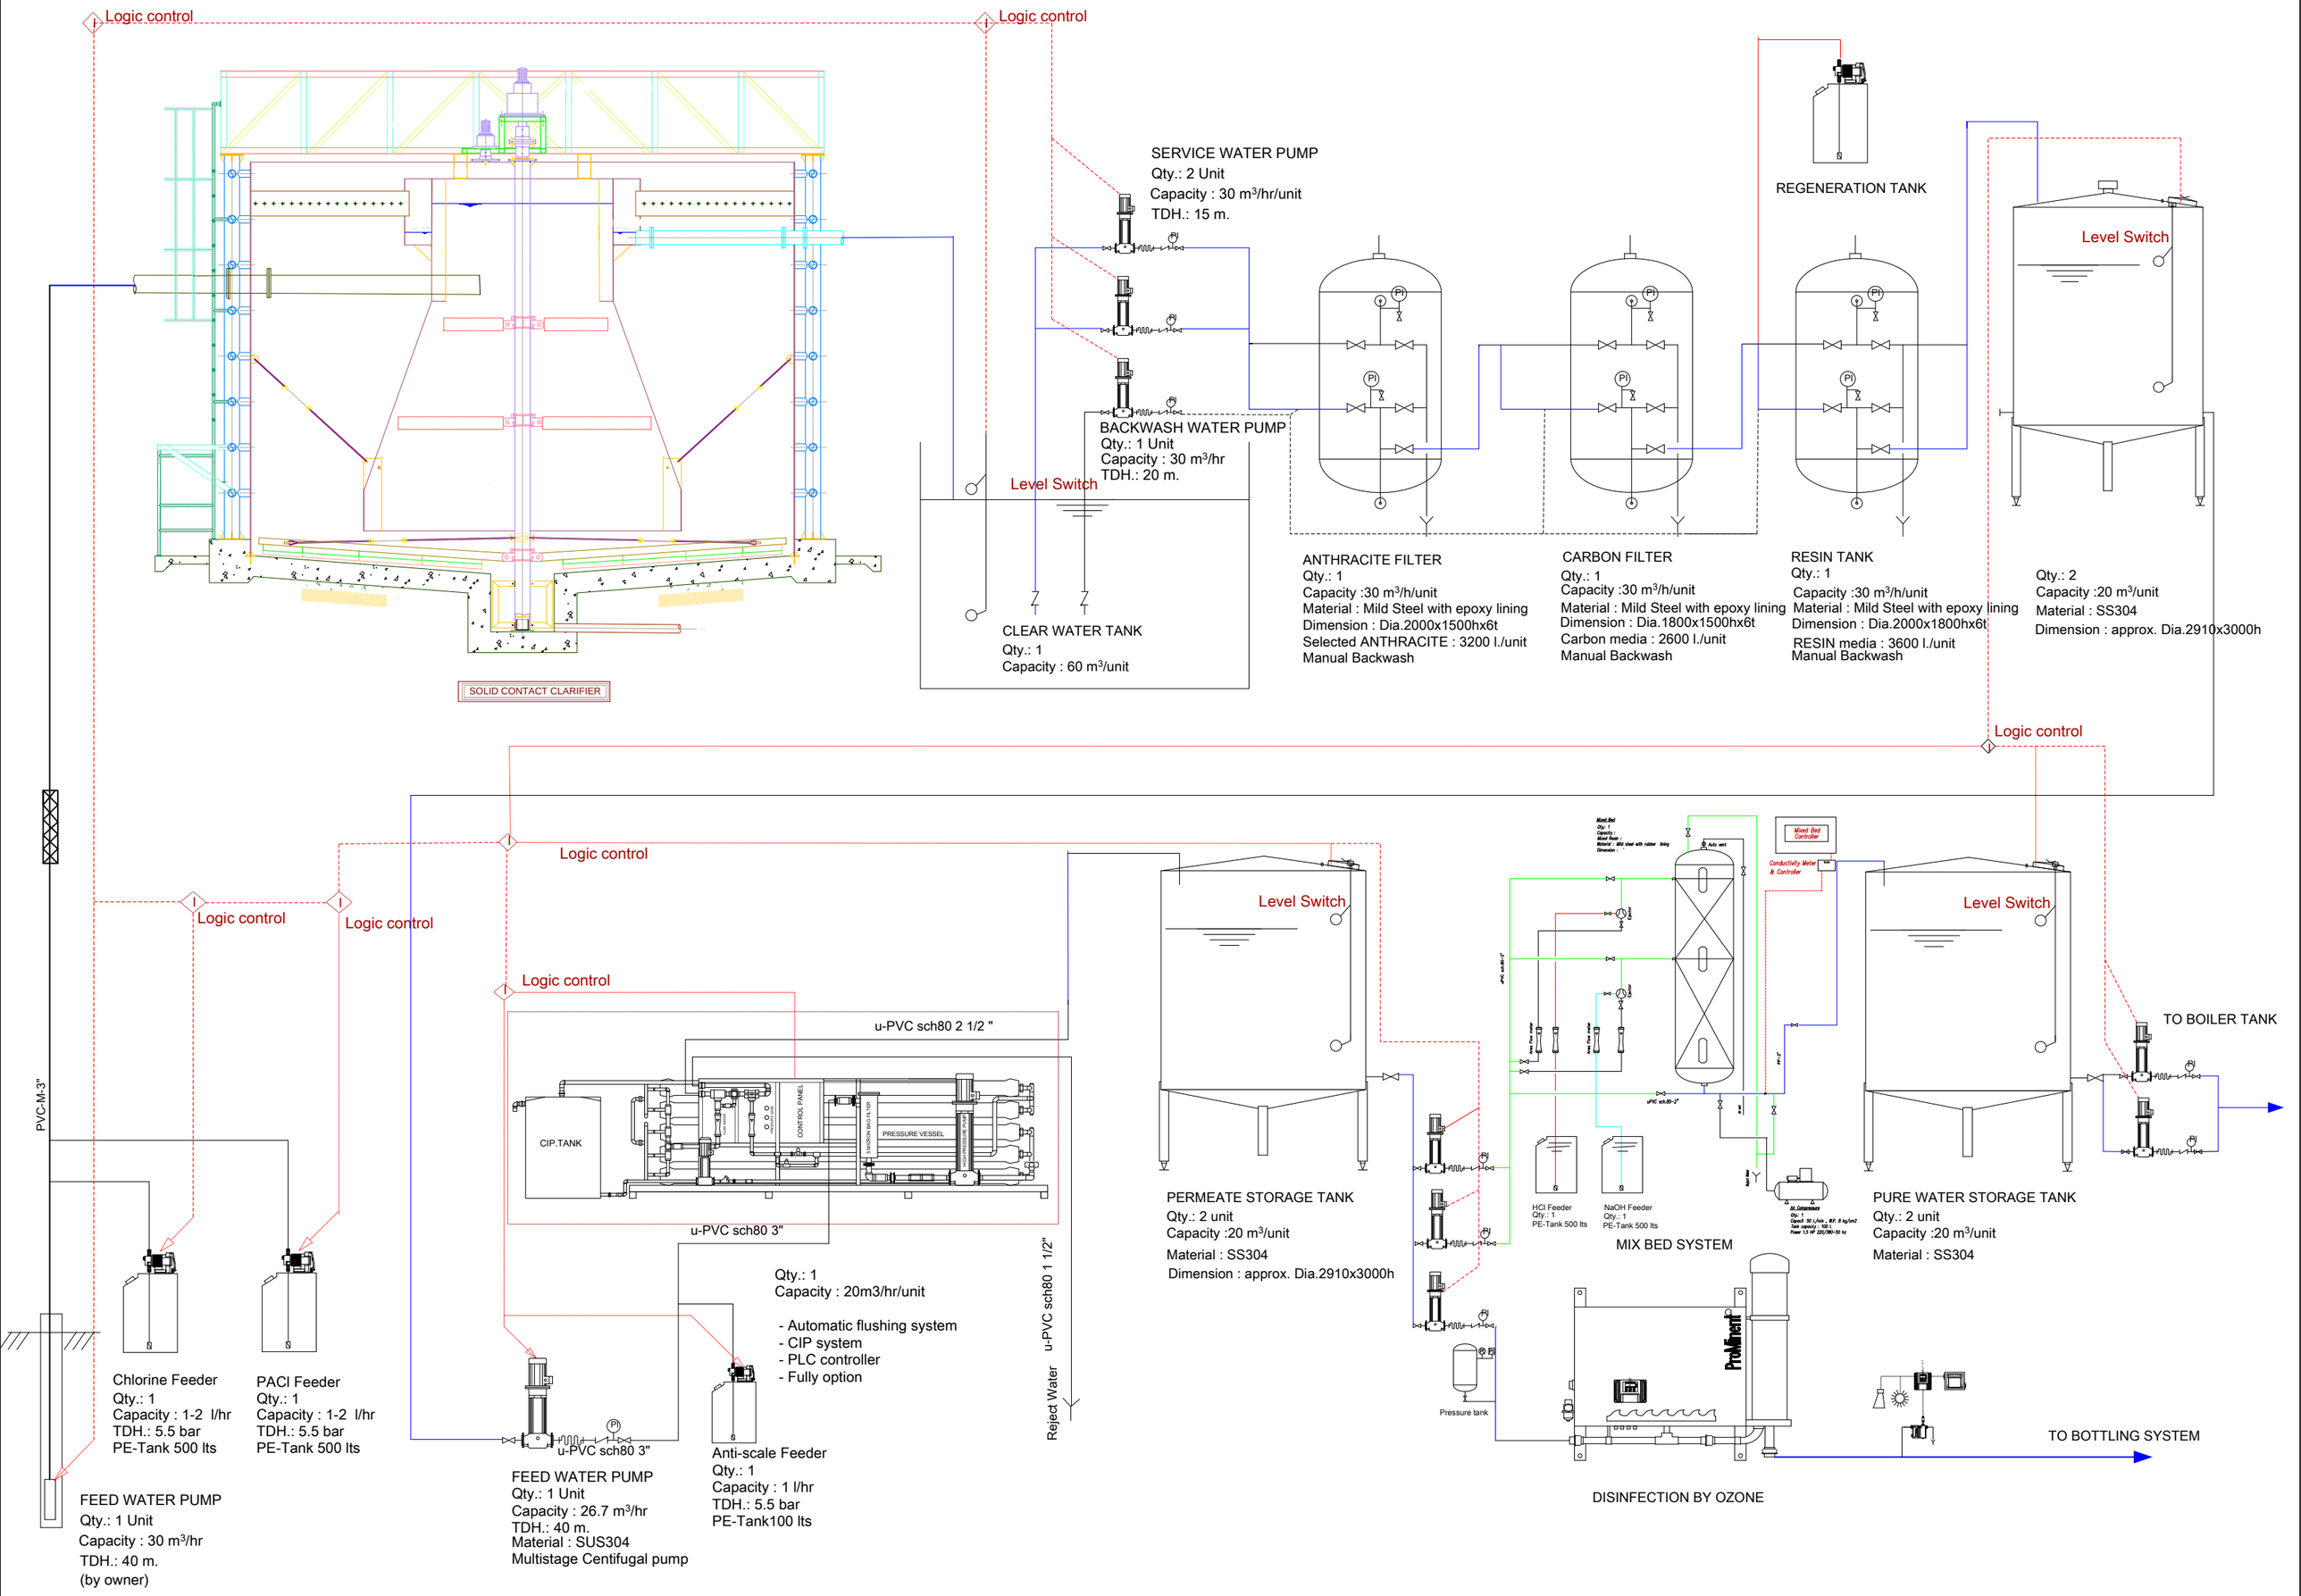
Logic control
Logic control
SERVICE WATER PUMP
Qty.: 2 Unit
Capacity : 30 m³/hr/unit
TDH.: 15 m.
BACKWASH WATER PUMP
Qty.: 1 Unit
Capacity : 30 m³/hr
TDH.: 20 m.
Level Switch
CLEAR WATER TANK
Qty.: 1
Capacity : 60 m³/unit
SOLID CONTACT CLARIFIER
ANTHRACITE FILTER
Qty.: 1
Capacity :30 m³/h/unit
Material : Mild Steel with epoxy lining
Dimension : Dia.2000x1500hx6t
Selected ANTHRACITE : 3200 l./unit
Manual Backwash
CARBON FILTER
Qty.: 1
Capacity :30 m³/h/unit
Material : Mild Steel with epoxy lining
Dimension : Dia.1800x1500hx6t
Carbon media : 2600 l./unit
Manual Backwash
REGENERATION TANK
RESIN TANK
Qty.: 1
Capacity :30 m³/h/unit
Material : Mild Steel with epoxy lining
Dimension : Dia.2000x1800hx6t
RESIN media : 3600 l./unit
Manual Backwash
Level Switch
Qty.: 2
Capacity :20 m³/unit
Material : SS304
Dimension : approx. Dia.2910x3000h
Logic control
Logic control
Logic control
Logic control
Logic control
PVC-M-3"
u-PVC sch80 2 1/2 "
CIP.TANK
CONTROL PANEL
PRESSURE VESSEL
u-PVC sch80 3"
Qty.: 1
Capacity : 20m3/hr/unit
- Automatic flushing system
- CIP system
- PLC controller
- Fully option
u-PVC sch80 1 1/2"
Reject Water
Level Switch
PERMEATE STORAGE TANK
Qty.: 2 unit
Capacity :20 m³/unit
Material : SS304
Dimension : approx. Dia.2910x3000h
Pressure tank
HCl Feeder
Qty.: 1
PE-Tank 500 lts
NaOH Feeder
Qty.: 1
PE-Tank 500 lts
MIX BED SYSTEM
Conductivity Meter & Controller
Level Switch
PURE WATER STORAGE TANK
Qty.: 2 unit
Capacity :20 m³/unit
Material : SS304
TO BOILER TANK
TO BOTTLING SYSTEM
DISINFECTION BY OZONE
Chlorine Feeder
Qty.: 1
Capacity : 1-2 l/hr
TDH.: 5.5 bar
PE-Tank 500 lts
PACl Feeder
Qty.: 1
Capacity : 1-2 l/hr
TDH.: 5.5 bar
PE-Tank 500 lts
FEED WATER PUMP
Qty.: 1 Unit
Capacity : 30 m³/hr
TDH.: 40 m.
(by owner)
u-PVC sch80 3"
FEED WATER PUMP
Qty.: 1 Unit
Capacity : 26.7 m³/hr
TDH.: 40 m.
Material : SUS304
Multistage Centifugal pump
Anti-scale Feeder
Qty.: 1
Capacity : 1 l/hr
TDH.: 5.5 bar
PE-Tank100 lts